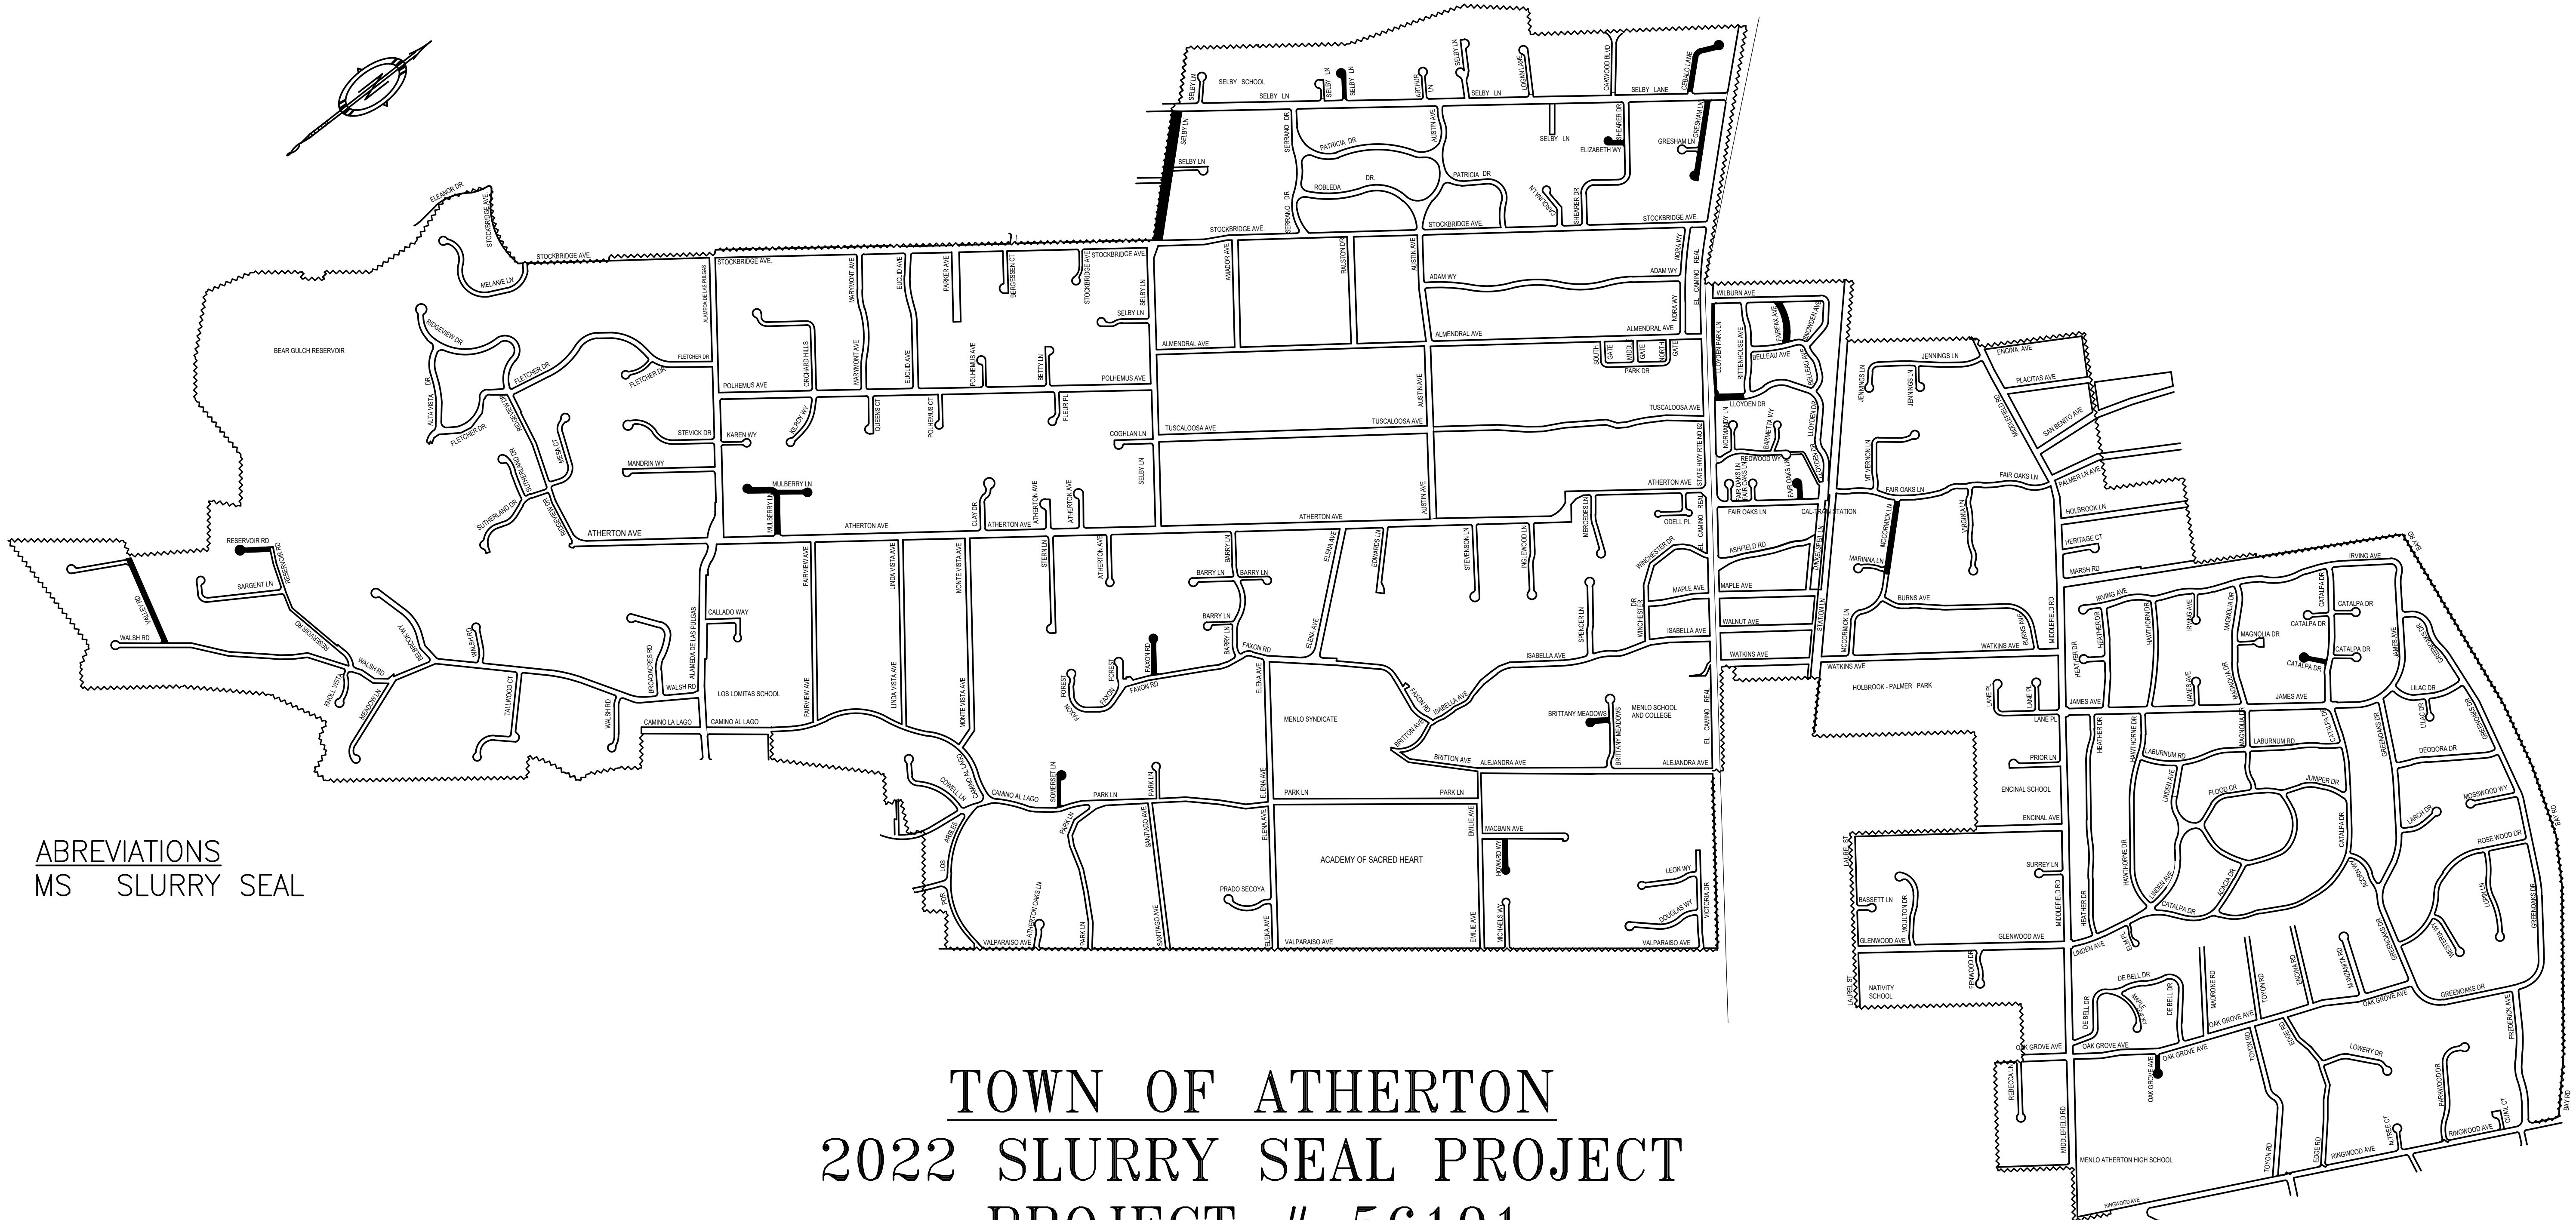

TOWN OF ATHERTON
2022 SLURRY SEAL PROJECT
PROJECT # 56101

ABREVIATIONS

MS SLURRY SEAL

NO.	DATE	DESCRIPTION	BY
1		PLANS FOR BID	DGH

REGISTERED CIVIL ENGINEER DATE	THIS PLAN WAS PREPARED UNDER MY DIRECTION APPROVED BY:	DRAWN By D. HUYNH	Checked
PLANS APPROVAL DATE		DESIGN By D. HUYNH	Checked
TOWN OF ATHERTON DEPARTMENT OF PUBLIC WORKS 80 FAIR OAKS LANE ATHERTON, CA 94027	ROBERT OVADIA R.C.E. 52664 DIRECTOR OF PUBLIC WORKS	QUANTITIES By	Checked
		SCALE: HORIZONTAL: NTS	VERTICAL: NTS

TOWN OF ATHERTON
DEPARTMENT OF PUBLIC WORKS

0 1 2 3 4

ORIGINAL SCALE IS IN INCHES FOR REDUCED PLANS

2022 SLURRY SEAL PROJECT

PROJECT MAP

DISREGARD PRINTS BEARING EARLIER PLOT DATES	DATE PLOTTED	SHEET	OF
	03/22/22	1	1